



Navigation Protection Program (NPP)
344 Edmonton Street
Winnipeg MB
R3C 0P6

Your file:
Our file: **2025-615640**

Registry number: **13654**

February, 23, 2026

Sturgeon County
9613 100 St
Morinville Alberta
T8R 1L9

Attention: Stephen Hinton

RE: Approval under the *Canadian Navigable Waters Act* (CNWA), for the construction of the following work(s) below located across the Sturgeon River, approximately at 53° 41' 4.34" N, 113° 34' 15.78" W, NE 23-54-25 W4M, river lot 60, in Sturgeon County, in the Province of Alberta.

Approved work(s):

- **Bridge**
- **Erosion protection installation**

Please find enclosed an approval for the above-noted work issued by the Minister of Transport under subsection 7(6) of the CNWA. This approval replaces any previous approvals that have been issued in relation to this work (if any) and will be the sole approval for this work until such time as a new approval is issued for any future changes.

In order to issue this approval, the Minister has considered each of the factors listed in subsection 7(7) of the Act, additional information provided by you (if applicable) and any adverse effects that the decision to approve the work may have on the rights of the Indigenous peoples of Canada recognized and affirmed by section 35 of the *Constitution Act, 1982*.

Please note that the CNWA, amongst other obligations, requires the owner to immediately notify the Minister if the work causes or is likely to cause serious and imminent danger to navigation, to take reasonable measures to mitigate potential dangers and to remedy any adverse effects that result from that danger to navigation.

This approval relates only to the interference of your work with navigation under the CNWA and does not grant any rights related to the ownership of the bed of the navigable water.

Please note that it is the owner's responsibility to comply with any other applicable laws and regulations.

Please contact our office in Prairie and Northern Region for any questions, by phone at 1-844-425-7787 or by e-mail at TC.NPPPNR-PPNRPN.TC@tc.gc.ca

Respectfully,

Gregory Black
NPP Officer
Programs Group
Transport Canada
Prairie and Northern Region

Attachment(s): Approval and plans

cc: Christopher Lyle – CPP Environmental Corp.

Navigation Protection Program (NPP)
344 Edmonton Street
Winnipeg MB
R3C 0P6

Your file:
Our file: **2025-615640**
Registry number: **13654**

APPROVAL

OWNER: Sturgeon County
9613 100 St
Morinville Alberta
T8R 1L9

SITE LOCATION: Located across the Sturgeon River, at approximately 53° 41' 4.34" N, 113° 34' 15.78" W, NE 23-54-25 W4M, river lot 60, in Sturgeon County, in the Province of Alberta.


WORK(S):
Bridge

Erosion protection installation



As per the application (detailed above) to the Minister of Transport, submitted pursuant to the *Canadian Navigable Waters Act*, the Minister hereby approves the construction the above-mentioned work pursuant to subsection 7(6), in accordance with the following terms and conditions:

1. During all periods of open water, warning signs stating "Construction Ahead" must:
 - a. Be placed and maintained 50 metres upstream and downstream of the work;
 - b. Be legible from a minimum distance of 50 metres;
2. All vessels navigating the watercourse must be allowed access through or around the work site at all times during construction and must be assisted as necessary.
3. A copy of this approval must be kept on-site at all times during construction.
4. The Minister or their representative must be allowed unimpeded access to any site related to the project for inspection and/or monitoring purposes.

SIGNED ON February, 23, 2026 at the NPP regional office of Prairie and Northern Region

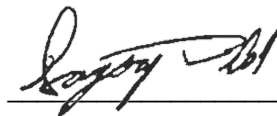

Gregory Black
NPP Officer
Programs Group
Transport Canada
Prairie and Northern Region
For the Minister of Transport

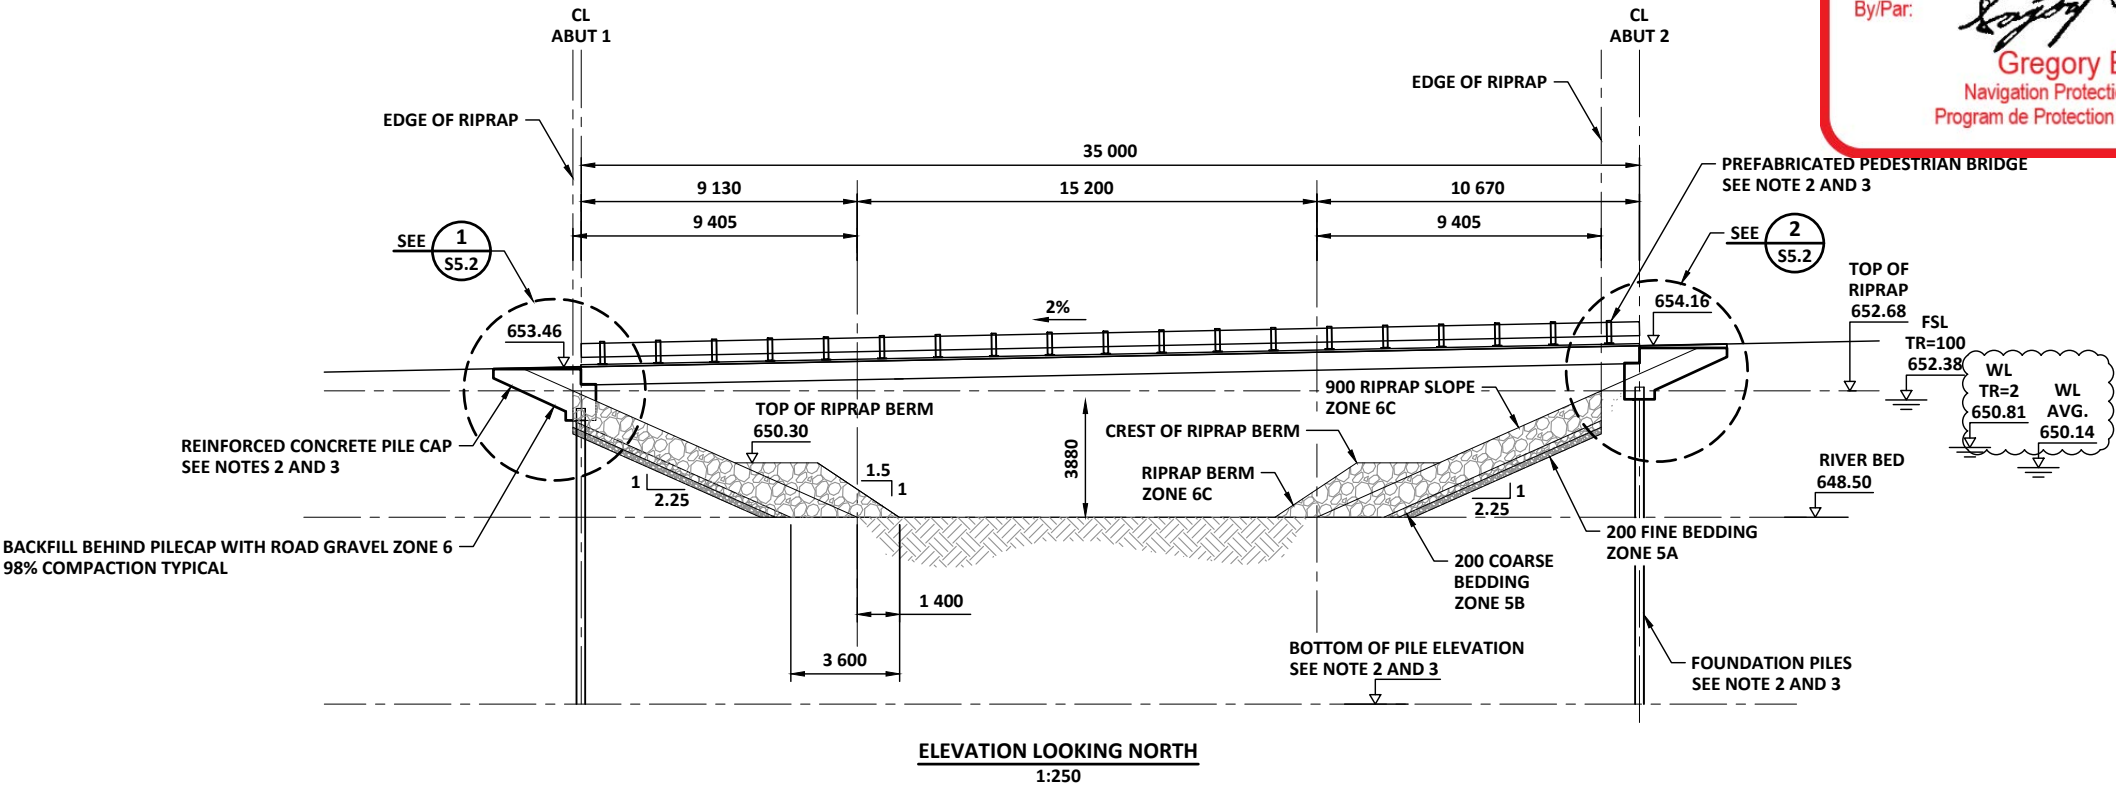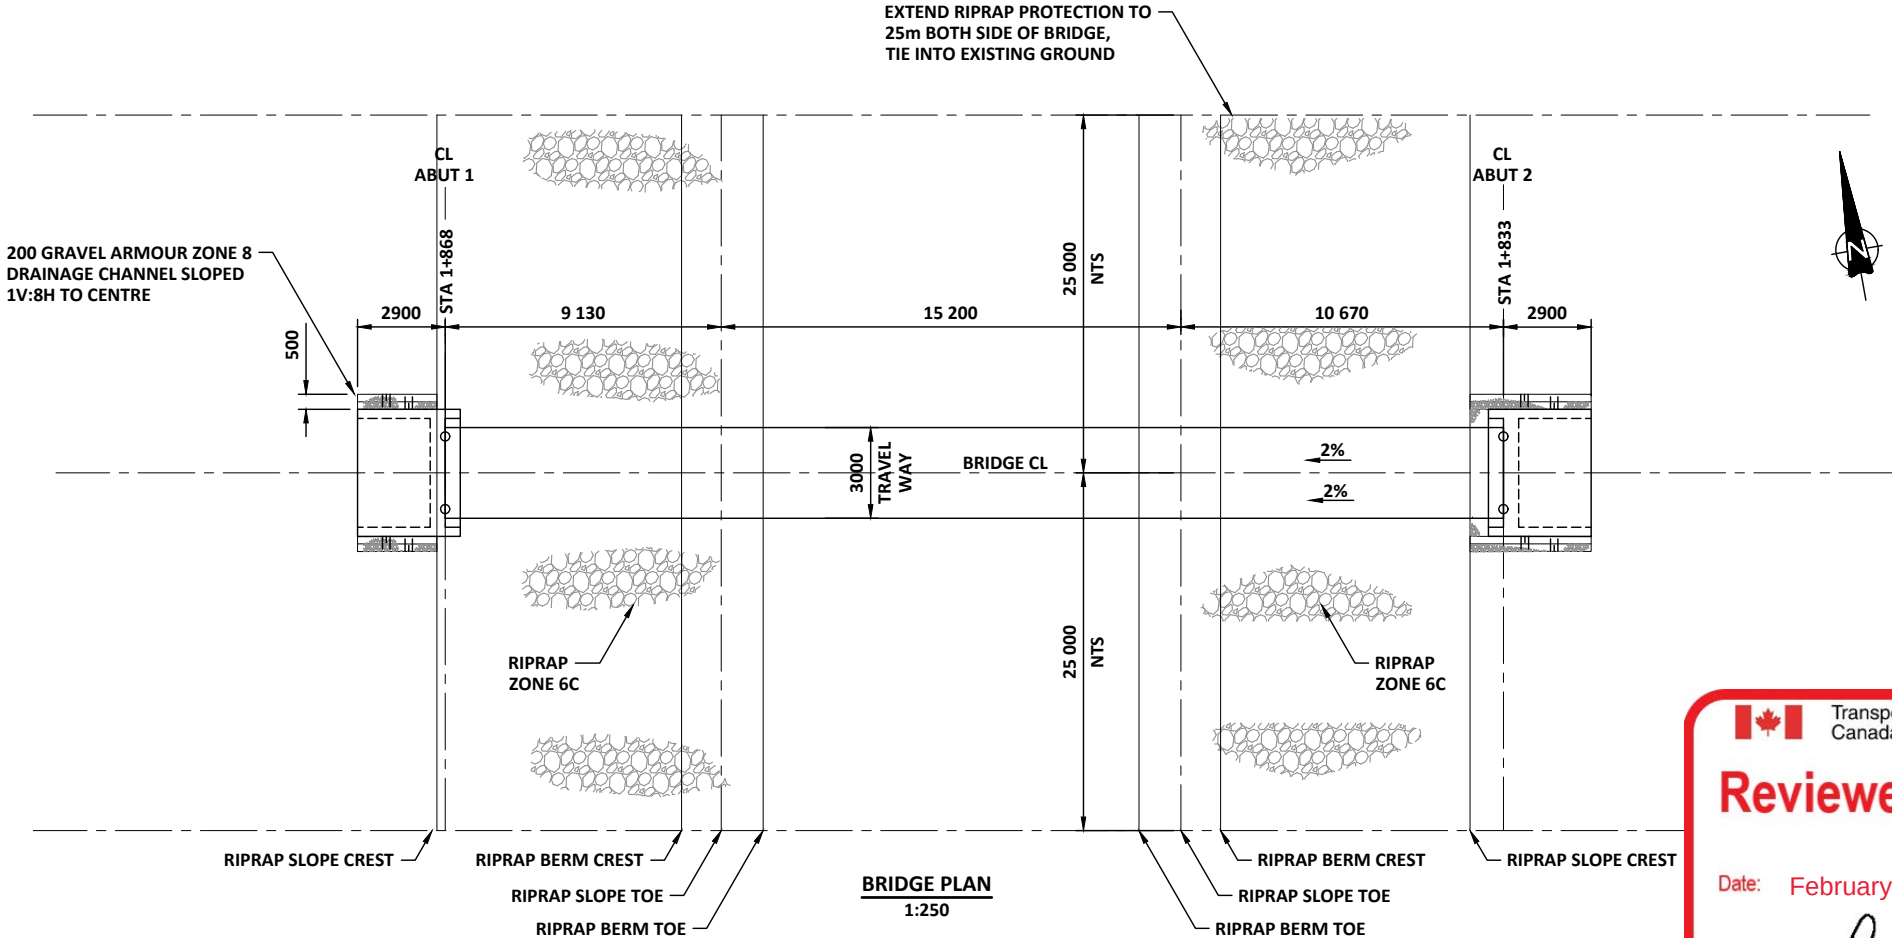

Transport
Canada

Transports
Canada

Reviewed / Examiné

Date: February 23, 2026

By/Par: 

Gregory Black
Navigation Protection Program /
Program de Protection de la Navigation

- NOTES:
- FOR INFORMATION REGARDING GENERAL NOTES, UTILITIES, SYMBOLS AND ABBREVIATIONS REFER TO THE LEGEND AND GENERAL NOTES DRAWING.
 - THE PREFABRICATED PEDESTRIAN BRIDGE IS TO BE SUPPLIED BY THE CONTRACTOR, AS SUCH THE ABUTMENTS ON EACH SIDE OF THE SUPPLIED BRIDGE WILL BE DESIGNED BY THE CONTRACTOR TO FIT THE SUPPLIED BRIDGE.
- ELEMENTS TO BE DESIGNED BY THE CONTRACTOR FOR EACH ABUTMENT INCLUDE:
- REINFORCED CONCRETE PILE CAP
 - DRAINAGE SYSTEM FOR THE PILE CAP
 - FOUNDATION PILES
- THE DESIGN OF THE BRIDGE ABUTMENT IS TO BE STAMPED AND SEALED BY A PROFESSIONAL ENGINEER LICENSED IN THE PROVINCE OF ALBERTA.
- THE DESIGN OF THE BRIDGE ABUTMENT MUST BE SUBMITTED TO MPE FOR REVIEW AND APPROVAL PRIOR TO COMMENCEMENT OF CONSTRUCTION.
- THE DIMENSIONS AND ELEVATIONS PROVIDED FOR THE BRIDGE ABUTMENT, INCLUDING THOSE DIMENSIONS AND ELEVATIONS FOR THE REINFORCED CONCRETE PILE CAP AND FOUNDATION PILES, ARE CONCEPTUAL. THE CONTRACTOR IS TO DESIGN THESE ELEMENTS AND CONFIRM THE FINAL DIMENSIONS BASED ON THE SUPPLIED BRIDGE.

25-09-10	FOR REGULATORY APPROVAL
25-06-17	FOR TENDER
YY-MM-DD	REVISION



a division of Englobe

STURGEON COUNTY

STARKEY ROAD PEDESTRIAN BRIDGE AND PATHWAY - SEGMENT 1

PEDESTRIAN BRIDGE

GENERAL LAYOUT

DESIGNED	T.X.G., R.S.	JOB	5226-155-00
DRAWN	M.K.G.	SCALE	1:250
DATE	JUNE 2025	DRAWING	S5.1